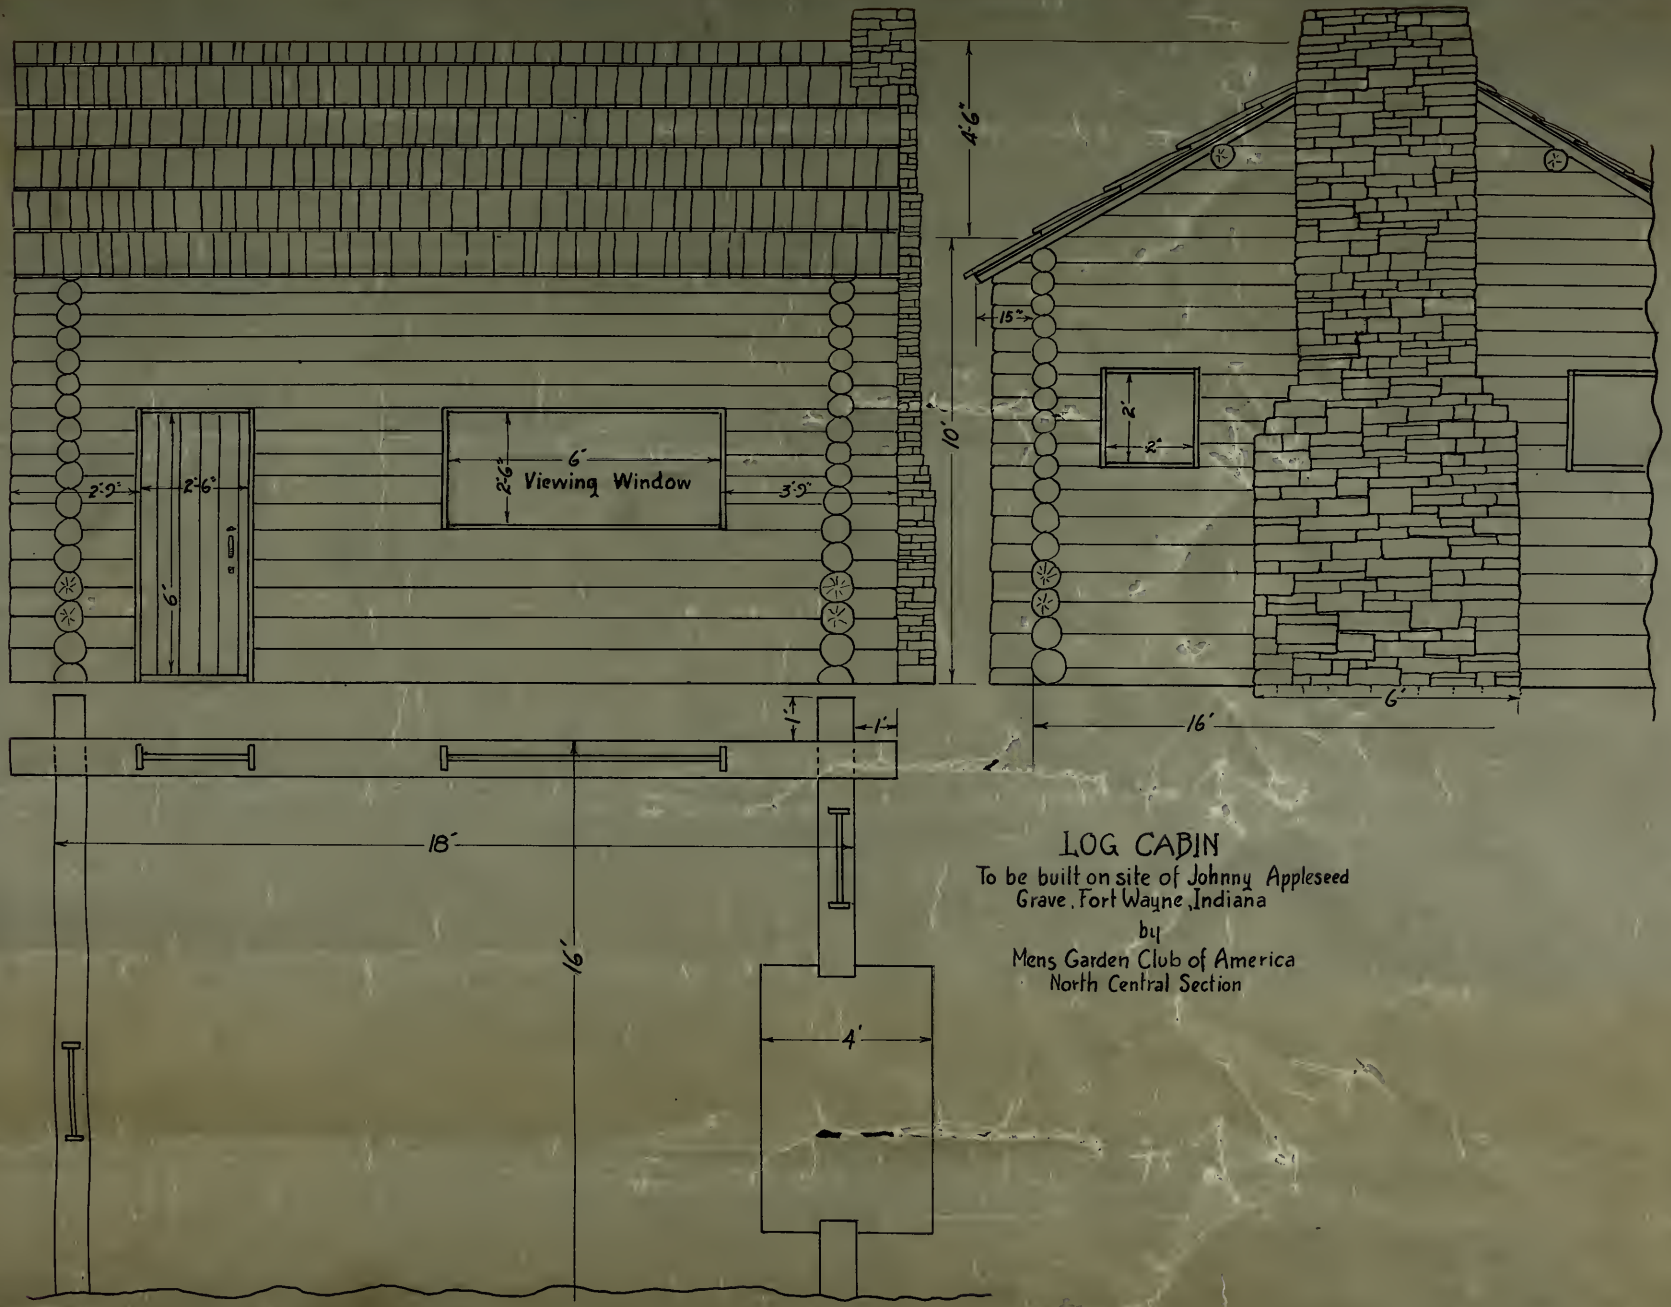

LOG CABIN

To be built on site of Johnny Appleseed
Grave, Fort Wayne, Indiana

by

Mens Garden Club of America
North Central Section